Columbia River CROSSING

LPA OPTION A

DRAFT
12/10/2010

LEGEND:
- NEW BICYCLE / PEDESTRIAN ROUTE
- NEW BRIDGE
- NEW CENTER BARRIER
- NEW HCT STATION
- NEW ROAD PAVEMENT & SIDEWALK
- NEW VEGETATIVE FILTER STRIP
- NEW STORMWATER DETENTION FACILITY
- EXISTING BRIDGE REMOVAL
- EXISTING PAVEMENT REMOVAL

PLAN SCALE IN FEET 0 300 600

DRAFT NOTE:
THIS DRAWING IS FOR INFORMATION PURPOSES AND MAY NOT HAVE BEEN PREPARED FOR LEGAL, ENGINEERING OR SURVEYING PURPOSES. USERS OF THIS INFORMATION SHOULD REVIEW OR CONSULT THE PRIMARY DATA AND INFORMATION SOURCE TO ASCERTAIN THE SUITABILITY OF THIS INFORMATION.

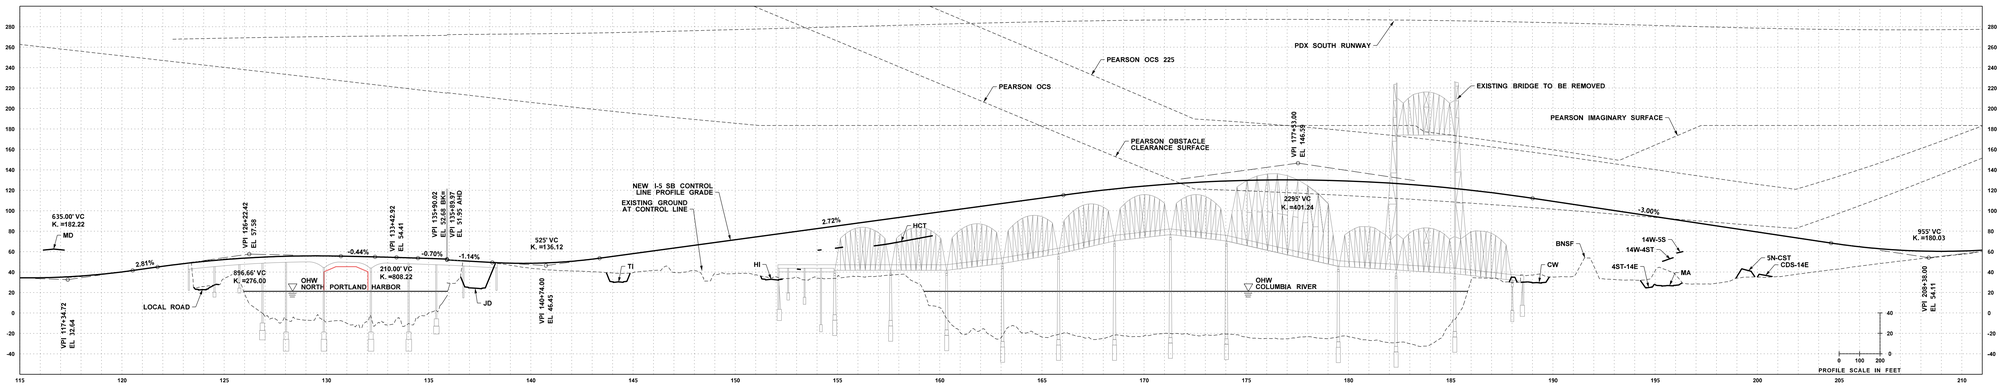

HIGHWAY PROFILE

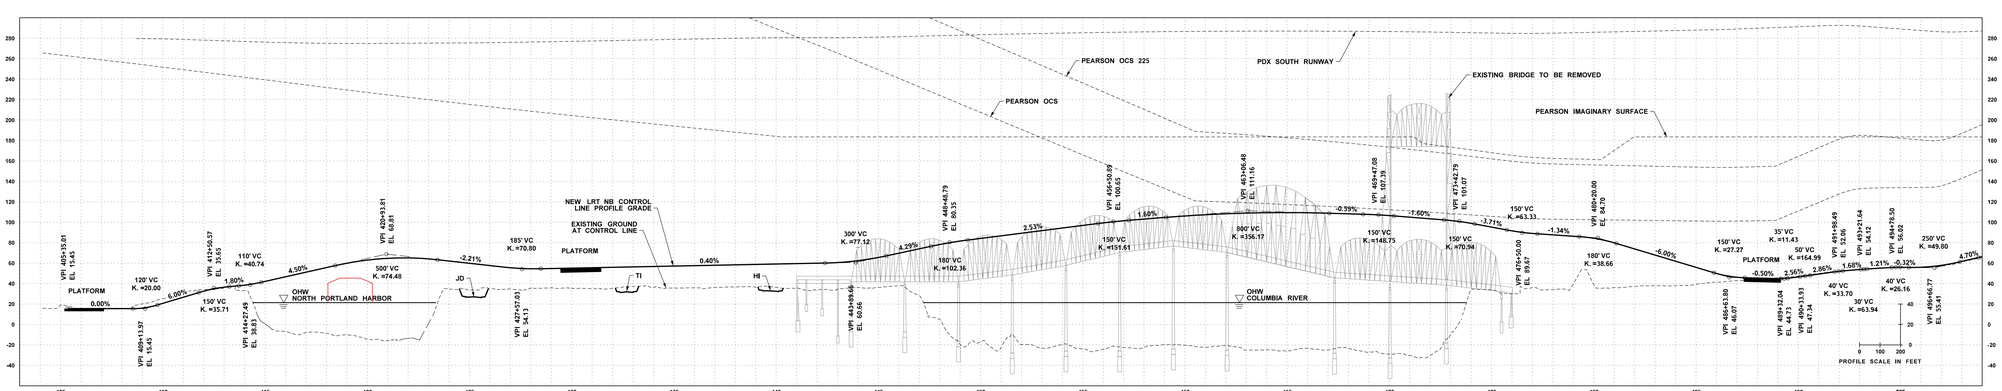

TRANSIT PROFILE