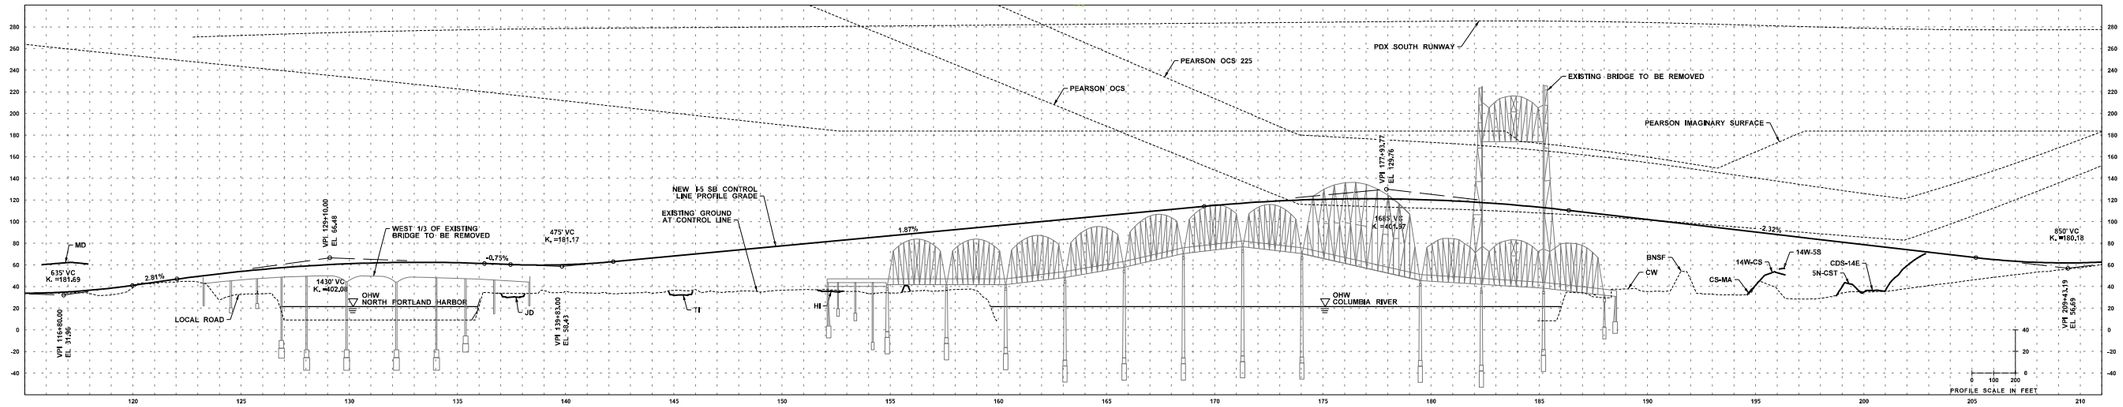

HIGHWAY PROFILE

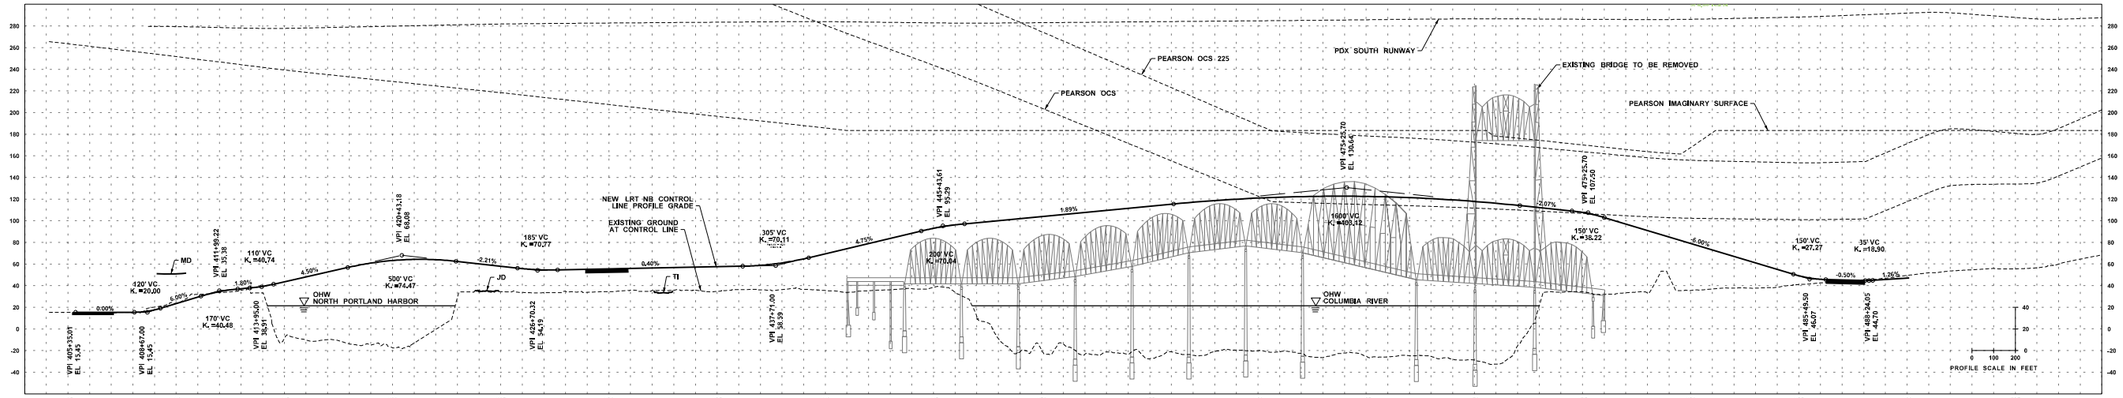

TRANSIT PROFILE

DRAFT

12/14/2010

Columbia River CROSSING

PLAN SCALE IN FEET
0 300 600

BRIDGE EXPERT REVIEW PANEL
ALTERNATIVE IV

DISCLAIMER:
THIS DRAWING IS FOR INFORMATION PURPOSES AND MAY NOT HAVE BEEN PREPARED FOR LEGAL, ENGINEERING OR SURVEYING PURPOSES. USERS OF THIS INFORMATION SHOULD REVIEW OR CONSULT THE PRIMARY DATA AND INFORMATION SOURCE TO ASCERTAIN THE USABILITY OF THIS INFORMATION.

CRC_PS_ProjectExhibit-BERP.dgn 12/14/2010 1:07:12 PM