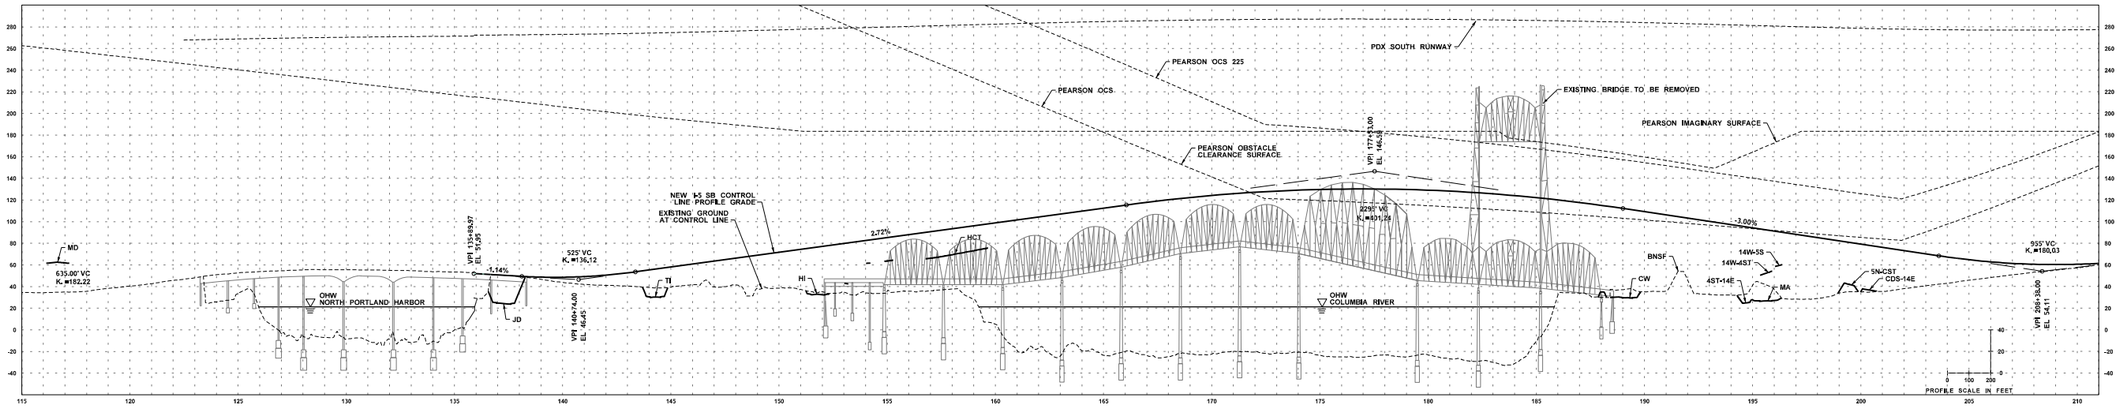

HIGHWAY PROFILE

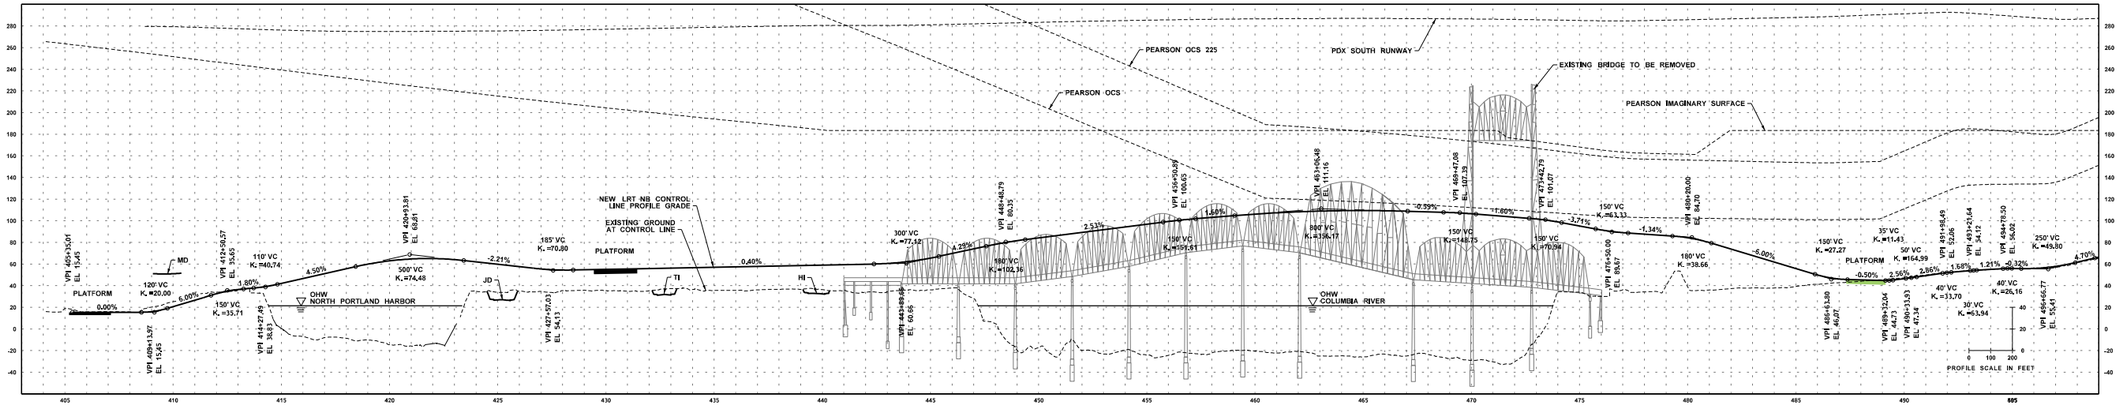

TRANSIT PROFILE

DRAFT
12/14/2010

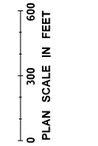

BRIDGE EXPERT REVIEW PANEL
ALTERNATIVE VI-VII
AND LPA OPTION A

Columbia River CROSSING

DISCLAIMER:
THIS DRAWING IS FOR INFORMATION PURPOSES AND MAY NOT HAVE BEEN PREPARED FOR LEGAL, ENGINEERING OR SURVEYING PURPOSES. USERS OF THIS INFORMATION SHOULD REVIEW OR CONSULT THE PRIMARY DATA AND INFORMATION SOURCE TO ASCERTAIN THE USABILITY OF THIS INFORMATION.

CRC_PS_ProjectExhibit-BERP.dgn 12/14/2010 1:11:02 PM